FRONT

BLACK VITREOUS ENAMEL OR PAINTED FORMED PANEL WITH WINDOW ON BOTH SIDES FOR GRAPHIC INFORMATION

TOUGHENED GLASS WINDOW WITH REVERSE APPLIED TRANSLUCENT VINYL GRAPHICS. INTERNALLY ILLUMINATED BY WHITE LED LINE EDGE LIT PERSPEX PANEL.

ILLUMINATION TO BE EVEN ACROSS WHOLE AREA OF GLASS WINDOW WITH A MAXIMUM LIGHT LEVEL OF 2 CD/M²

FRET CUT UCL LOGO TO REVEAL COLOURED PANEL BELOW. INTERNAL BACK LIT LINE ILLUMINATION PROVIDES WASHLIGHT GLOW EFFECT BEHIND LOGO

MAXIMUM LIGHT LEVEL OF 1 CD/M²

COLOURED VITREOUS ENAMEL OR PAINTED FORMED PANEL

SHOT PEENED 316 GRADE STAINLESS STEEL BASE PLATE

FLANGE PLATE BOLTED TO FOUNDATION SLAB IN PLINTH

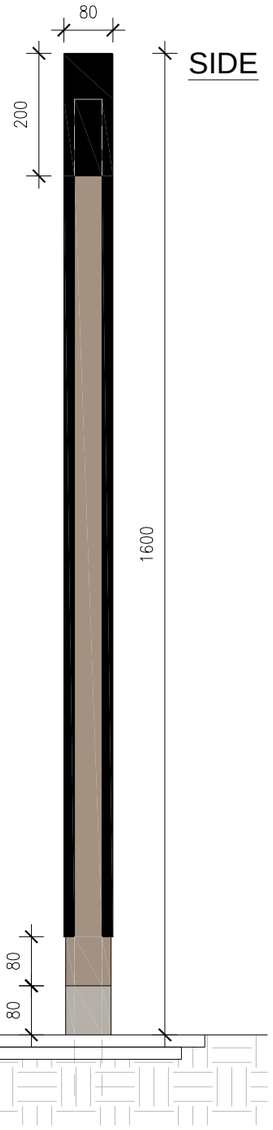

SIDE

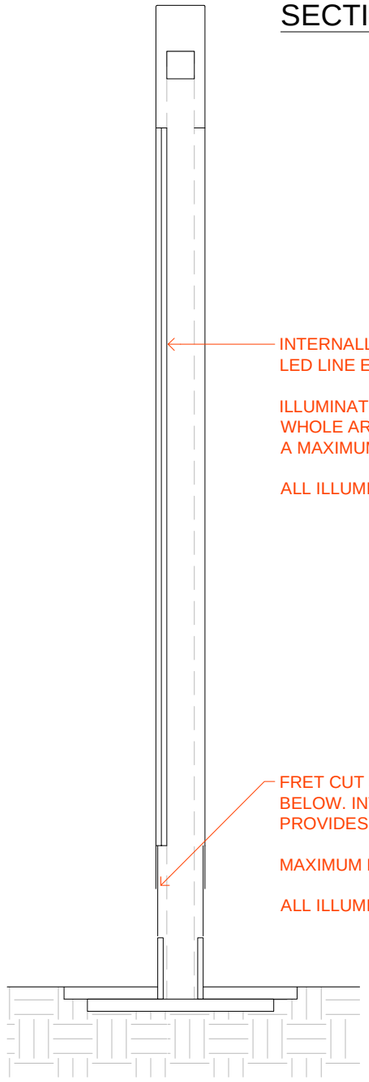

SECTION A-A

INTERNALLY ILLUMINATED BY WHITE LED LINE EDGE LIT PERSPEX PANEL.

ILLUMINATION TO BE EVEN ACROSS WHOLE AREA OF GLASS WINDOW WITH A MAXIMUM LIGHT LEVEL OF 2 CD/M²

ALL ILLUMINATION TO BE INDIRECT

FRET CUT UCL LOGO TO REVEAL COLOURED PANEL BELOW. INTERNAL BACK LIT LED LINE ILLUMINATION PROVIDES WASHLIGHT GLOW EFFECT BEHIND LOGO

MAXIMUM LIGHT LEVEL OF CD/M²

ALL ILLUMINATION TO BE INDIRECT

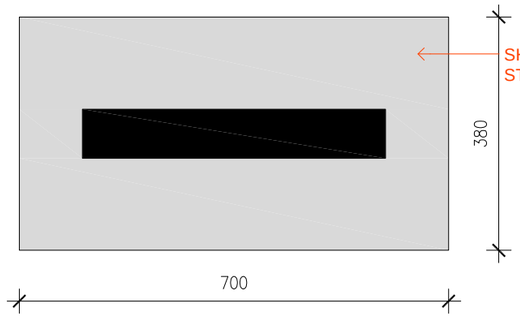

COLOUR - SUBJECT TO PLANNING PERMISSION CONDITIONS	ORIGINAL COLOUR	RAL EQUIVALENTS
1. LIGHT STONE (PORTLAND)	PMS 7528 C	RAL 7044?
Conservation Areas Portland Stone		
2. MID STONE (YORKSTONE)	PMS 7530 C	RAL 1019?
Conservation Areas Default Colour		
3. ORANGE	PMS 716 C	RAL 2003?
Non-Conservation Areas or Conservation Areas not on public views		
4. TERRACOTTA	PMS 1955 C	RAL 4002?
Conservation Areas Special Case		

Wayfinding Sign Type: A2

UCL ESTATES
GOWER STREET LONDON WC1E 6BT

DO NOT SCALE OFF THIS DRAWING.
ALL DIMENSIONS MUST BE CHECKED ON SITE PRIOR TO ANY WORK BEING PUT IN HAND.
ANY DISCREPANCIES ARE TO BE BROUGHT TO THE ATTENTION OF THE PROJECT MANAGER IMMEDIATELY UPON DISCOVERY.

Project Officer: R. Clements
Tel: 020 -
Fax: 020 -
Email: ucl-signage@ucl.ac.uk

515 / 25
External Signage Strategy
Wayfinding Signs.

Drawn: MA
Date: Jan 18
Scale: 1:10, 1:20@A3

Sign Type A2
Single Sided
Wayfinding

A2(71)01 vrc1